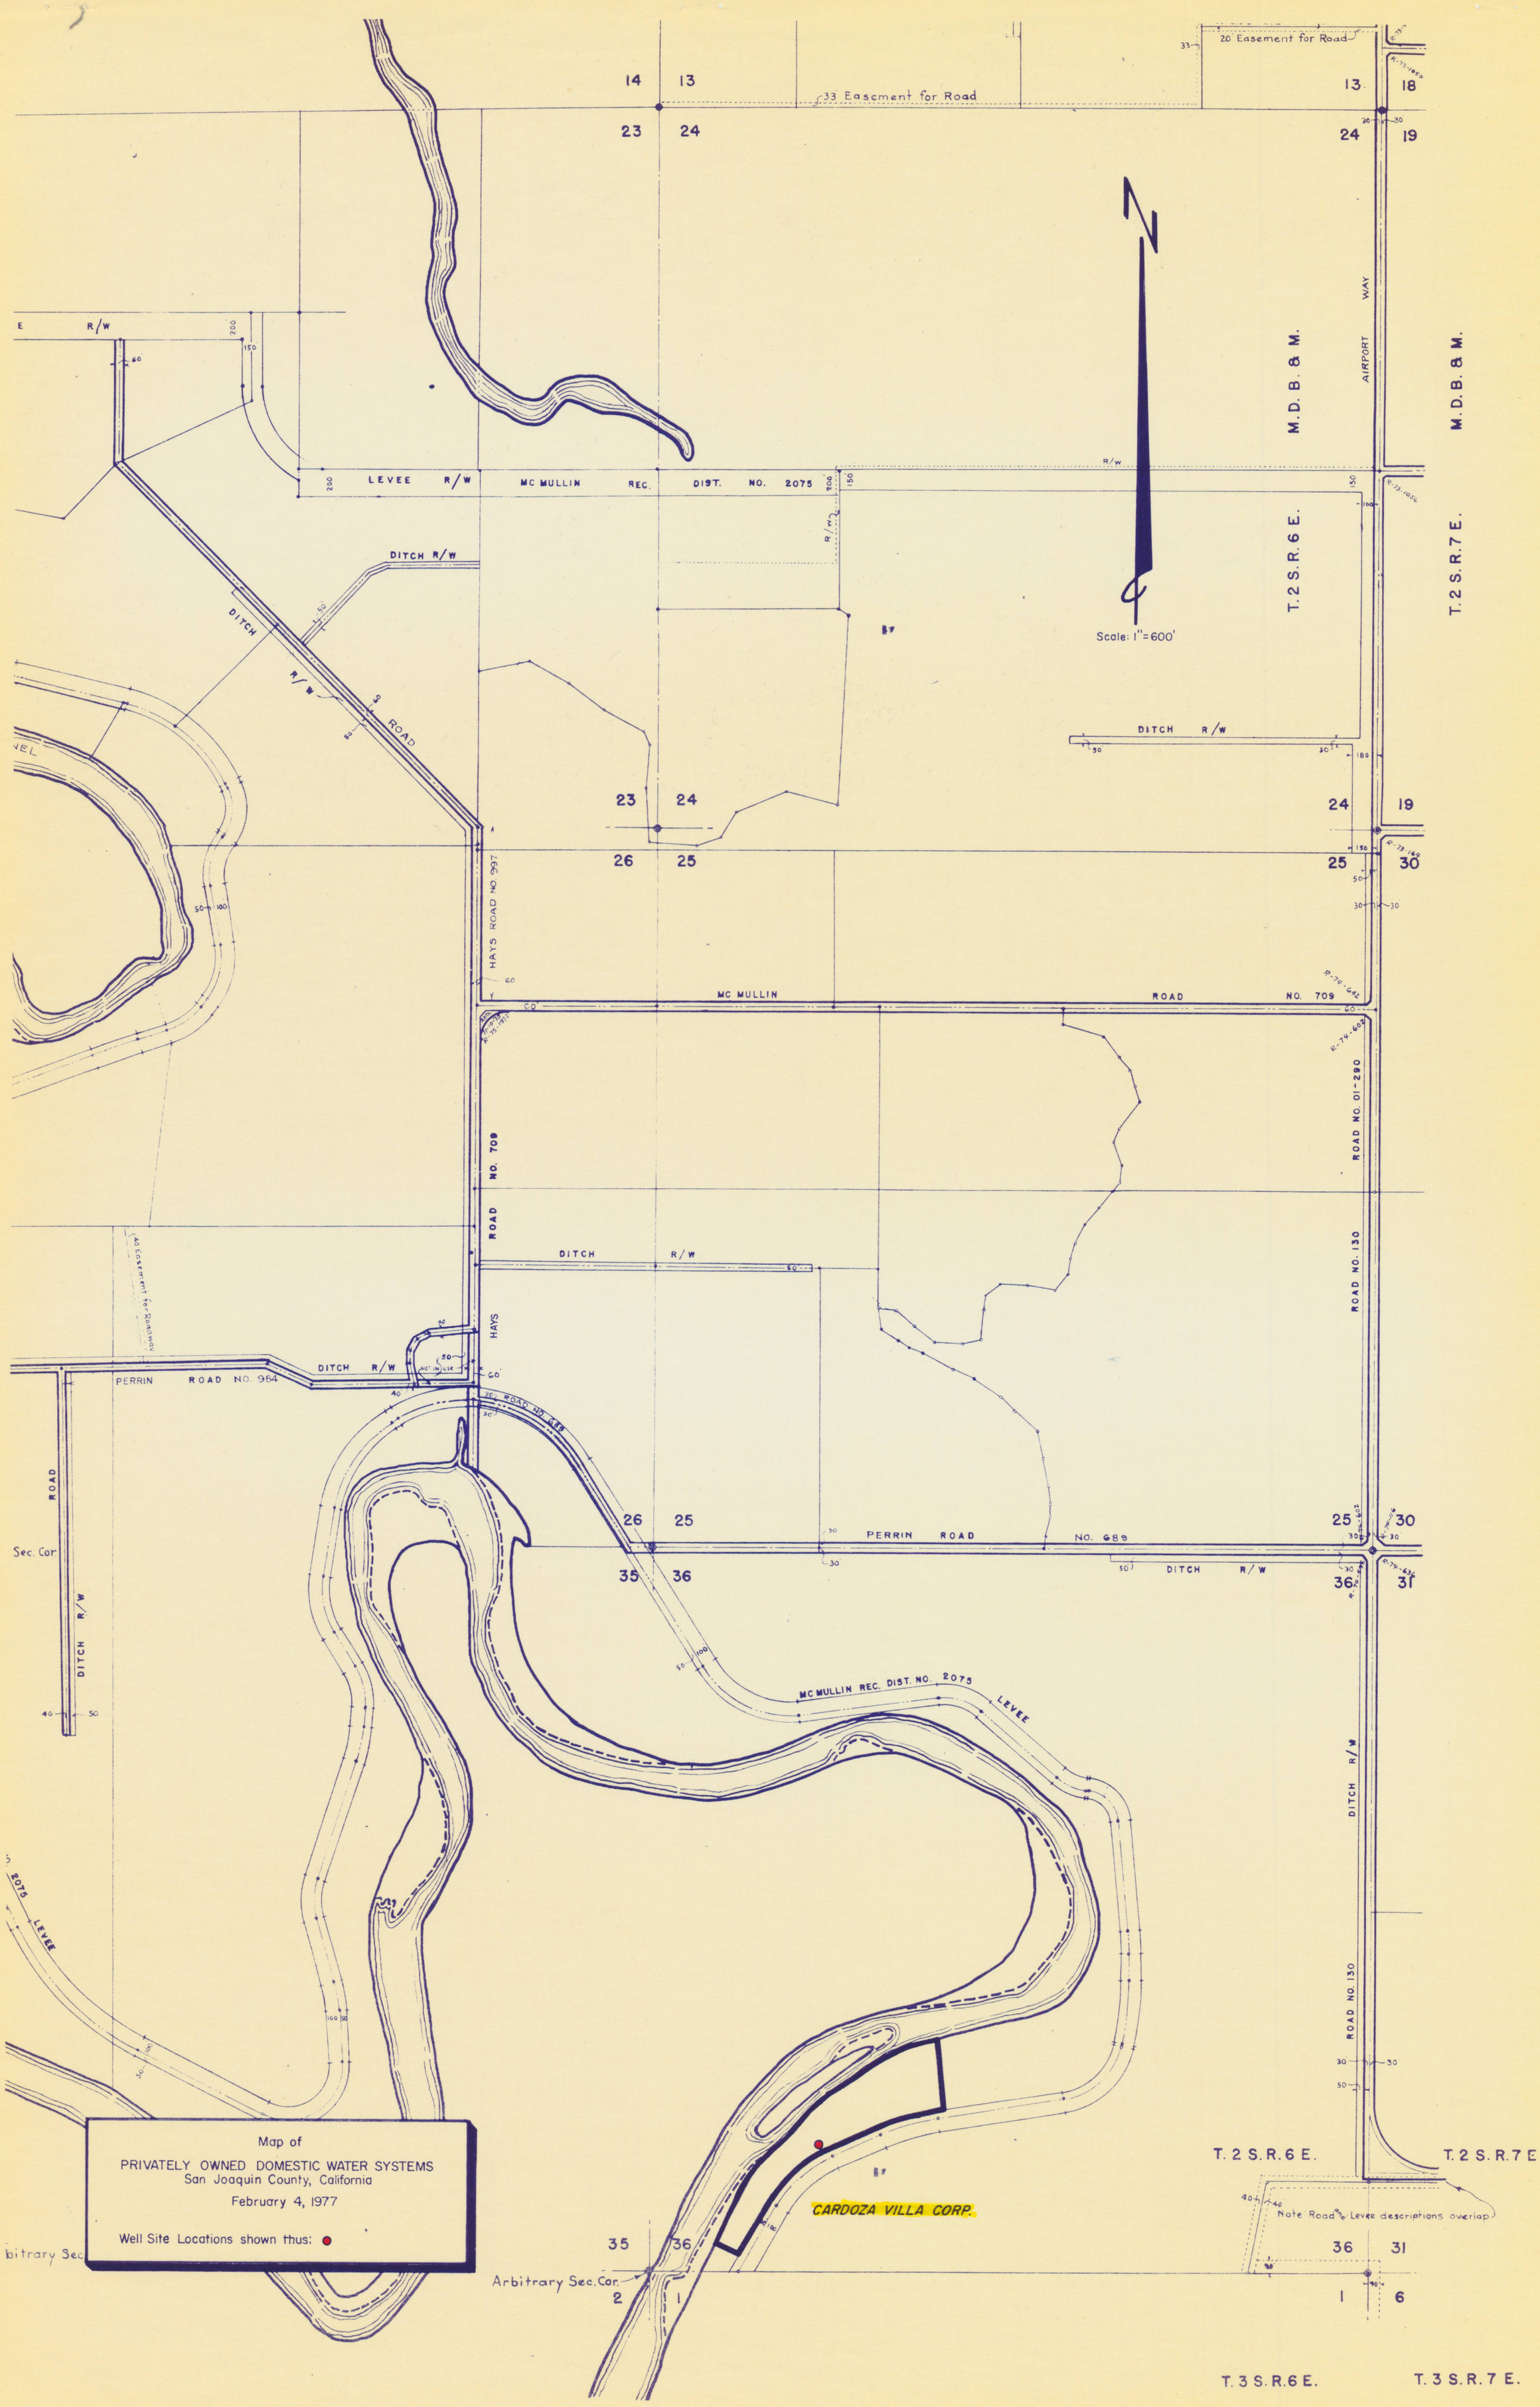
Map of
PRIVATELY OWNED DOMESTIC WATER SYSTEMS
San Joaquin County, California
February 4, 1977
Well Site Locations shown thus:
Scale: 1"=600'
33 Easement for Road
20 Easement for Road
LEVEE R/W
MC MULLIN REC. DIST. NO. 2075
DITCH R/W
ROAD
HAYS ROAD NO. 997
MC MULLIN ROAD NO. 709
ROAD NO. 01-290
ROAD NO. 130
PERRIN ROAD NO. 984
PERRIN ROAD NO. 689
ROAD NO. 689
AIRPORT WAY
M.D.B.&M.
T.2S.R.6E.
T.2S.R.7E.
T.3S.R.6E.
T.3S.R.7E.
Sec. Cor.
Arbitrary Sec. Cor.
CARDOZA VILLA CORP.
Note Road & Levee descriptions overlap
Easement for Roadway
NOT IN USE